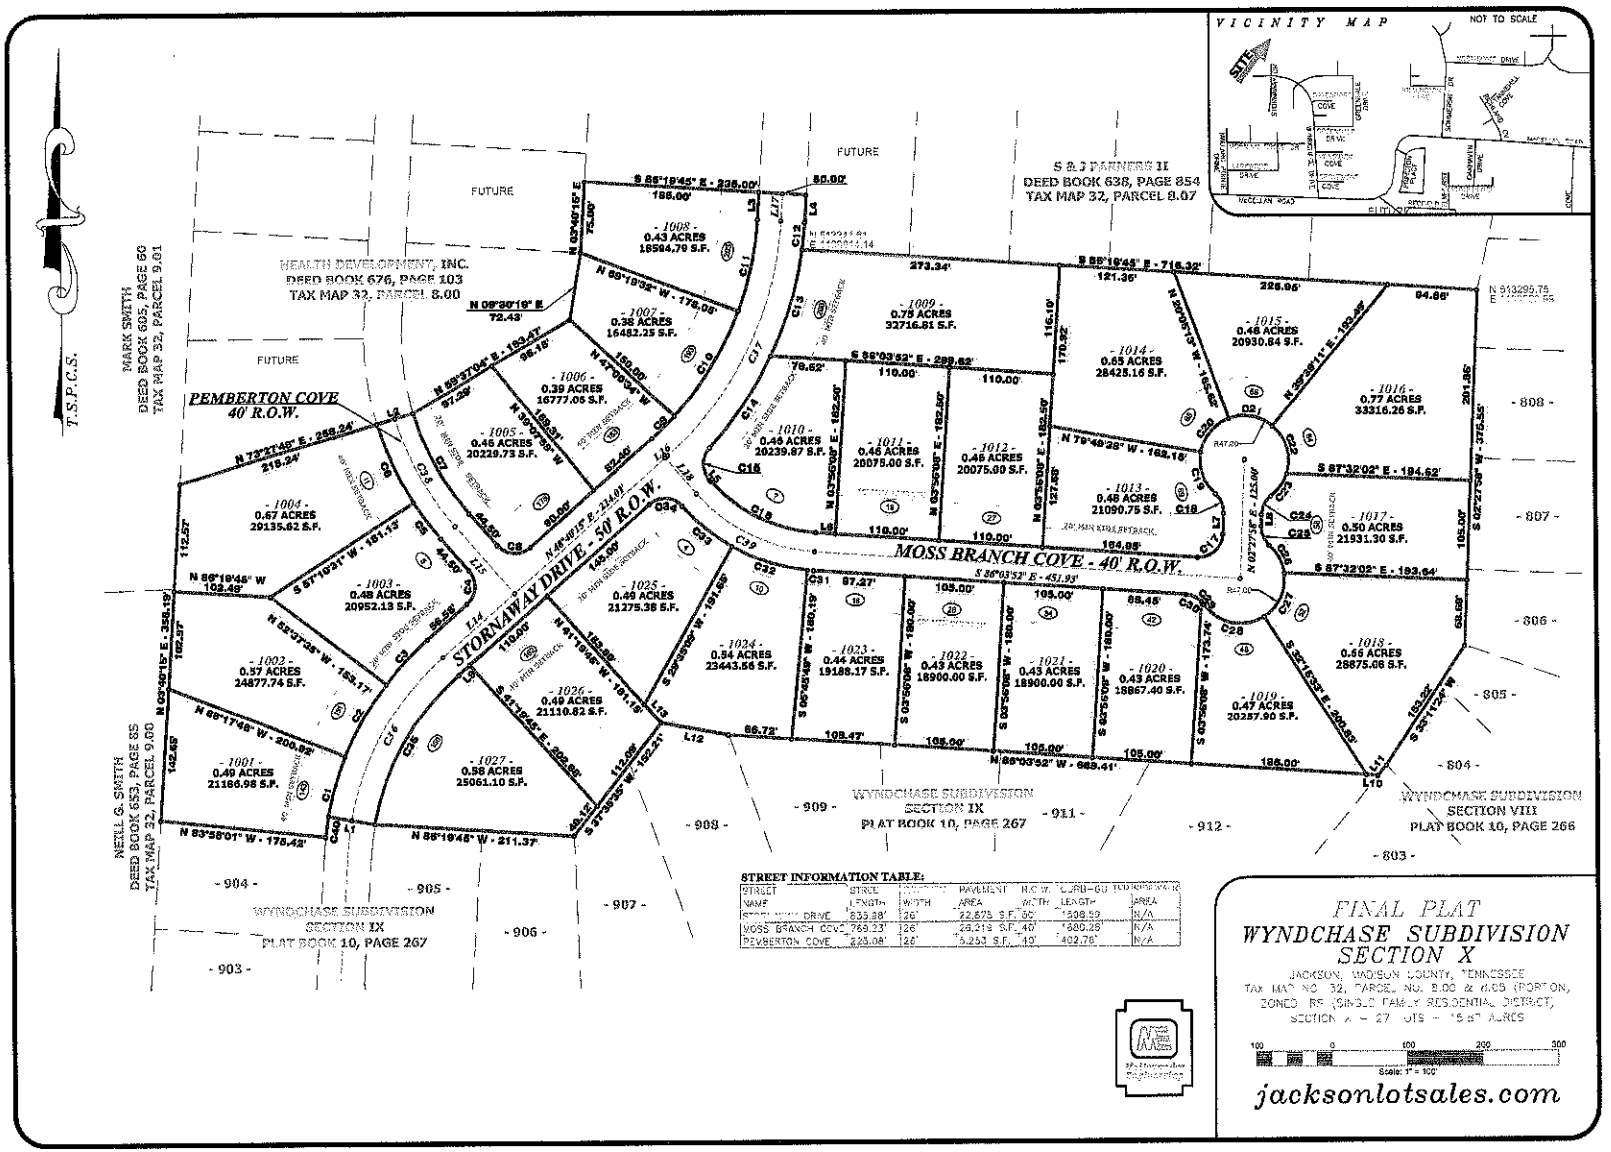

STREET INFORMATION TABLE:

STREET NAME	STREET LENGTH	PAVEMENT WIDTH	PAVEMENT AREA	R.O.W. WIDTH	CURB-GU TERRACE LENGTH	TERRACE AREA
DRIVE	835.88'	26'	22,675 S.F.	50'	1508.59	N/A
MOSS BRANCH COVE	769.33'	26'	20,219 S.F.	40'	1580.26	N/A
PEMBERTON COVE	226.08'	26'	5,253 S.F.	40'	402.76'	N/A

FINAL PLAT
WYNDCHASE SUBDIVISION SECTION X

JACKSON, MADISON COUNTY, TENNESSEE
TAX MAP NO. 32, PARCEL NO. 8.00 & 8.05 (PORTION,
ZONED RS (SINGLE FAMILY RESIDENTIAL DISTRICT,
SECTION X – 27 LOTS – 15.87 ACRES

100 0 100 200 300
Scale: 1" = 100'

jacksonlotsales.com